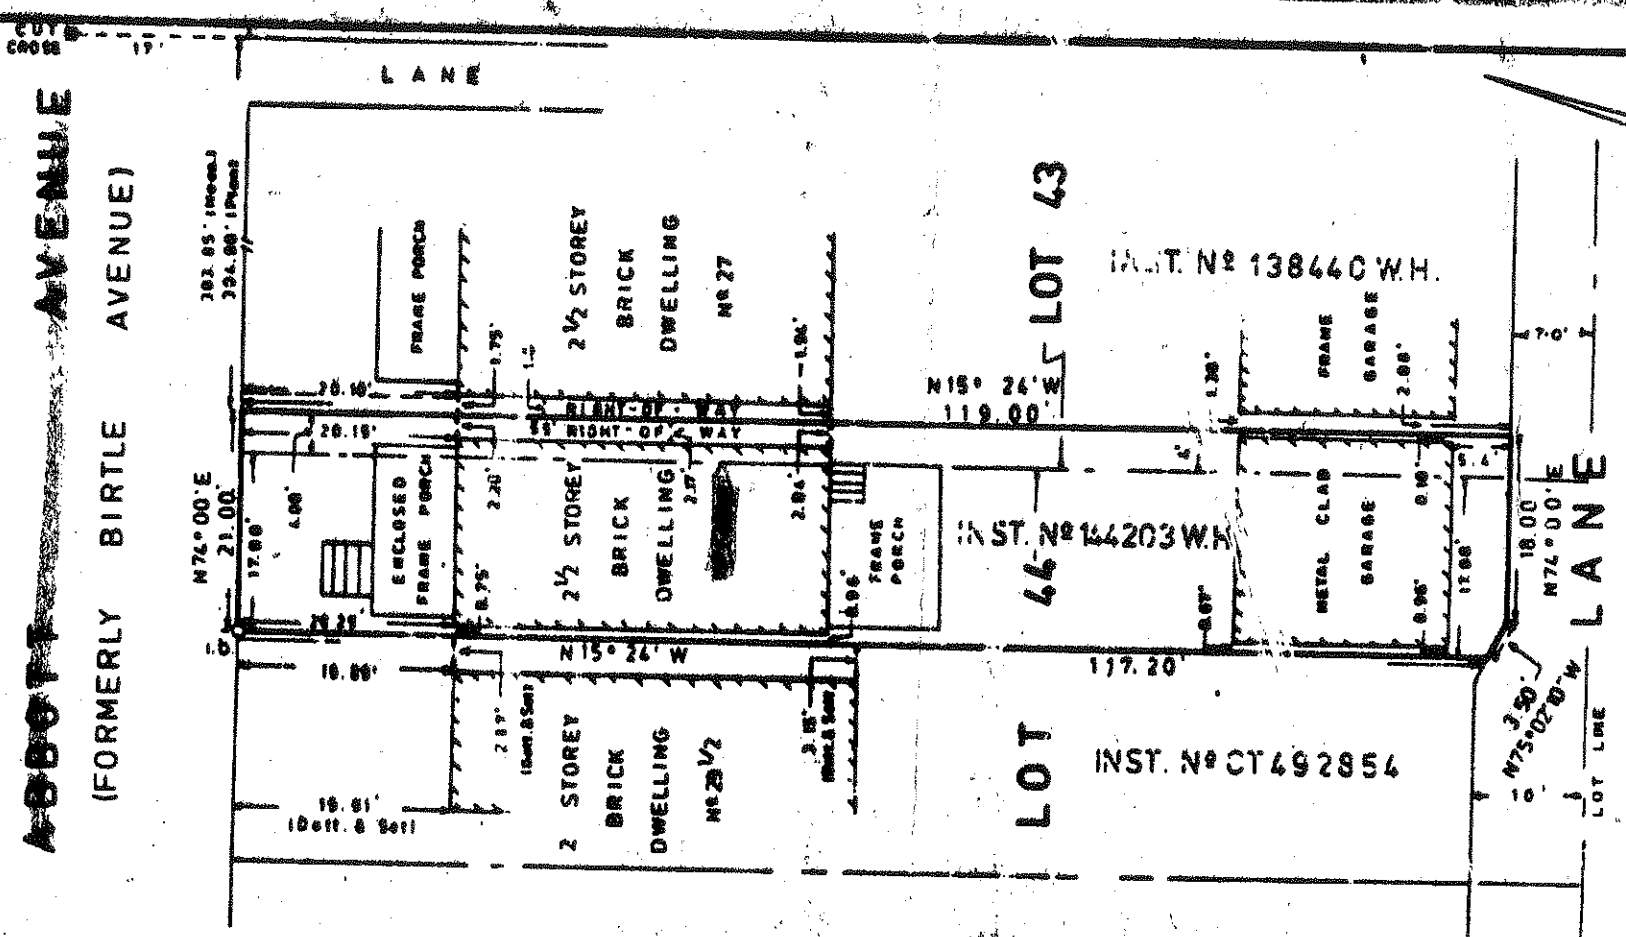

I CERTIFY THAT

1. The field survey and this plan are correct and in accordance with the Surveys Act, the regulations thereunder, and the standards for surveys of the A.O.L.S.
2. The field survey of the limits shown hereon on heavy solid lines was completed on the 29th day of MARCH 1985

MARCH 29, 1985
Date

Helmut Piller
Ontario Land Surveyor

PLAN AND SURVEY OF BUILDING LOCATION ON
PART OF LOTS 43 & 44
REGISTERED PLAN 1156
CITY OF TORONTO
MUNICIPALITY OF METROPOLITAN TORONTO

HELMUT PILLER, O.L.S. - 1985
SCALE 1 INCH = 15 FEET

BEARINGS ARE REFERRED TO THE SOUTH LIMIT OF ABBOTT AVE AS SHOWN ON REG'D PLAN 1156 HAVING AN ASTRONOMIC BEARING OF N74°00'E

H Piller Corporation Ltd.
Canada

DRAWN BY	CHECKED BY	SCALE: 1" = 15'	REFERENCE 85-21-